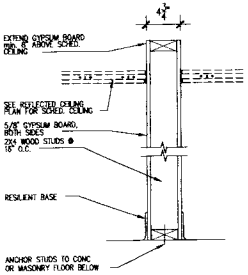

TYPICAL 4" STUD PARTITION @ FIRST FLOOR

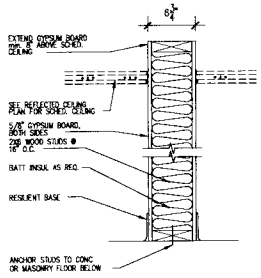

TYPICAL 6" STUD PARTITION @ FIRST FLOOR

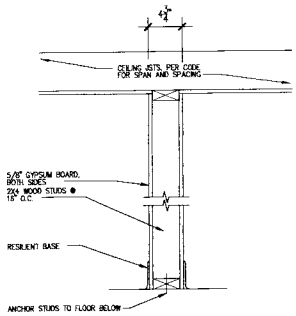

TYPICAL 4" STUD PARTITION @ SECOND FLOOR

WALL TYPES

SCALE: N.T.S

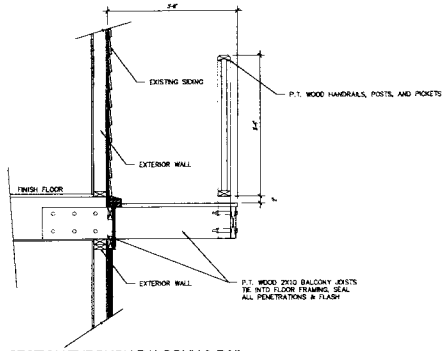

SECTION THROUGH BALCONY & RAIL

SCALE: 3/4" = 1'-0"

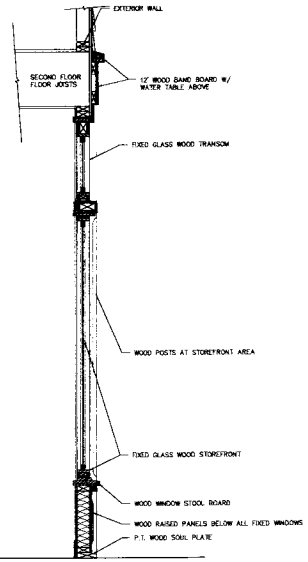

SECTION THROUGH WOODEN STOREFRONT

SCALE: 3/4" = 1'-0"

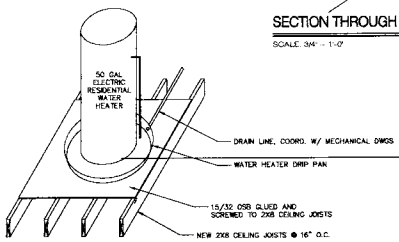

MAIN RESIDENTIAL WATER HEATER INSTALLATION

SCALE: 1/2" = 1'-0"

UL RATED LISTING FOR 1ST LEVEL CEILING/2ND LEVEL FLOOR

Gypsum Wallboard Floor/Ceiling – Wood Framing (wood joists with rough and finished floor)

No.	Fire Rating		Ref.	Design No.	Description	STC	Test No.
8	2 hr.	UL GA		L505 FC 5724	5/8"(15.9 mm) Fire-Shield C Gypsum Wallboard, base layer nailed at right angles to 2 x 10 (38 mm x 241 mm) wood joists spaced 16"o.c. (406 mm), resilient furring channels spaced 24"o.c.(610 mm) and nailed through base board into and at right angles to joists. Face layer of 5/8"(15.9mm) Fire-Shield C board screwed to furring channel. Nominal 1"(25.4 mm) T & G sub and finish floor. Optional floor system consist of Floor Topping Mixture over plywood.	est. 45	

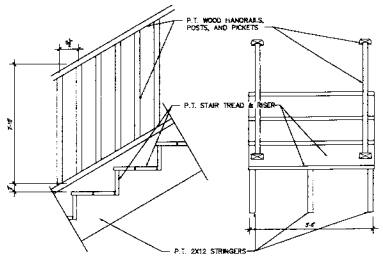

P.T. EXTERIOR STAIR DIMENSIONS

SCALE: 3/4" = 1'-0"

ACCESSIBLE MOUNTING FIXTURE SCHEDULE

WATER CLOSET CENTERLINE	URINAL RIM HEIGHTS	TOILET SEAT RIM HEIGHTS	GRAB BAR HEIGHTS	TOILET PAPER DISPENSER HEIGHTS	DRINKING FOUNTAIN SPOUT HEIGHT	DRINKING FOUNTAIN KNEE SPACE	DRINKING FOUNTAIN TOE SPACE
1" min. 2" max. 18"	1" min. 2" max. 17" A.F.F.	1" min. 2" max. 17" A.F.F.	1" min. 2" max. 20" A.F.F.	1" min. 2" max. 19" A.F.F.	1" min. 2" max. 30" A.F.F.	1" min. 2" max. 30" A.F.F.	1" min. 2" max. 9" A.F.F. min.
5 yrs. - UP 18"	5 yrs. - UP 17" A.F.F.	5 yrs. - UP 17" A.F.F.	5 yrs. - UP 20" A.F.F.	8 yrs. - UP 19" A.F.F.	13 yrs. - UP 36" A.F.F.	13 yrs. - UP 27" A.F.F.	13 yrs. - UP 9" A.F.F. min.
			13 yrs. - UP 34" A.F.F.				

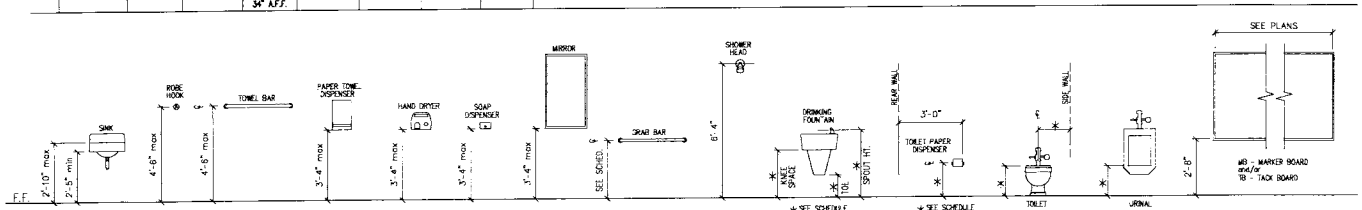

THE PLANS, ELEVATIONS, DRAWINGS, ILLUSTRATIONS, AND OTHER MATERIAL CONTAINED WITHIN THIS SET ARE THE PROPERTY OF THE RICHMOND HILL DESIGN CENTER, INC. AND MAY NOT BE REPRODUCED, STORED IN PART OR WHOLE, IN ANY MANNER WITHOUT THE EXPRESS WRITTEN CONSENT OF THE RICHMOND HILL DESIGN CENTER, INC. THE CONTRACTOR SHALL VERIFY ALL DIMENSIONS CONTAINED WITHIN THIS SET OF DOCUMENTS AND SHALL REPORT ANY DISCREPANCIES TO THE ARCHITECT FOR DESIGNER RESOLUTION.

REVISIONS	BY
2-28-11 HRB Rev.	JTB
3-03-11 HRB Rev.	JTB

richmond hill design center, inc.
PLANNING
ARCHITECTURE
INTERIORS

richmond hill design center, inc.
P. O. BOX 622, RICHMOND HILL, GEORGIA 31324-0622
912-727-2140

VAN STEENBERGEN-DI RESTA
148 PRICE STREET
SAVANNAH, GEORGIA

DRAWN: JTD
CHECKED: JTD
DATE: MAY/2010
SCALE: AS SHOWN
JOB NO.: VAN STEENBERGEN-DI RESTA
SHEET: 4